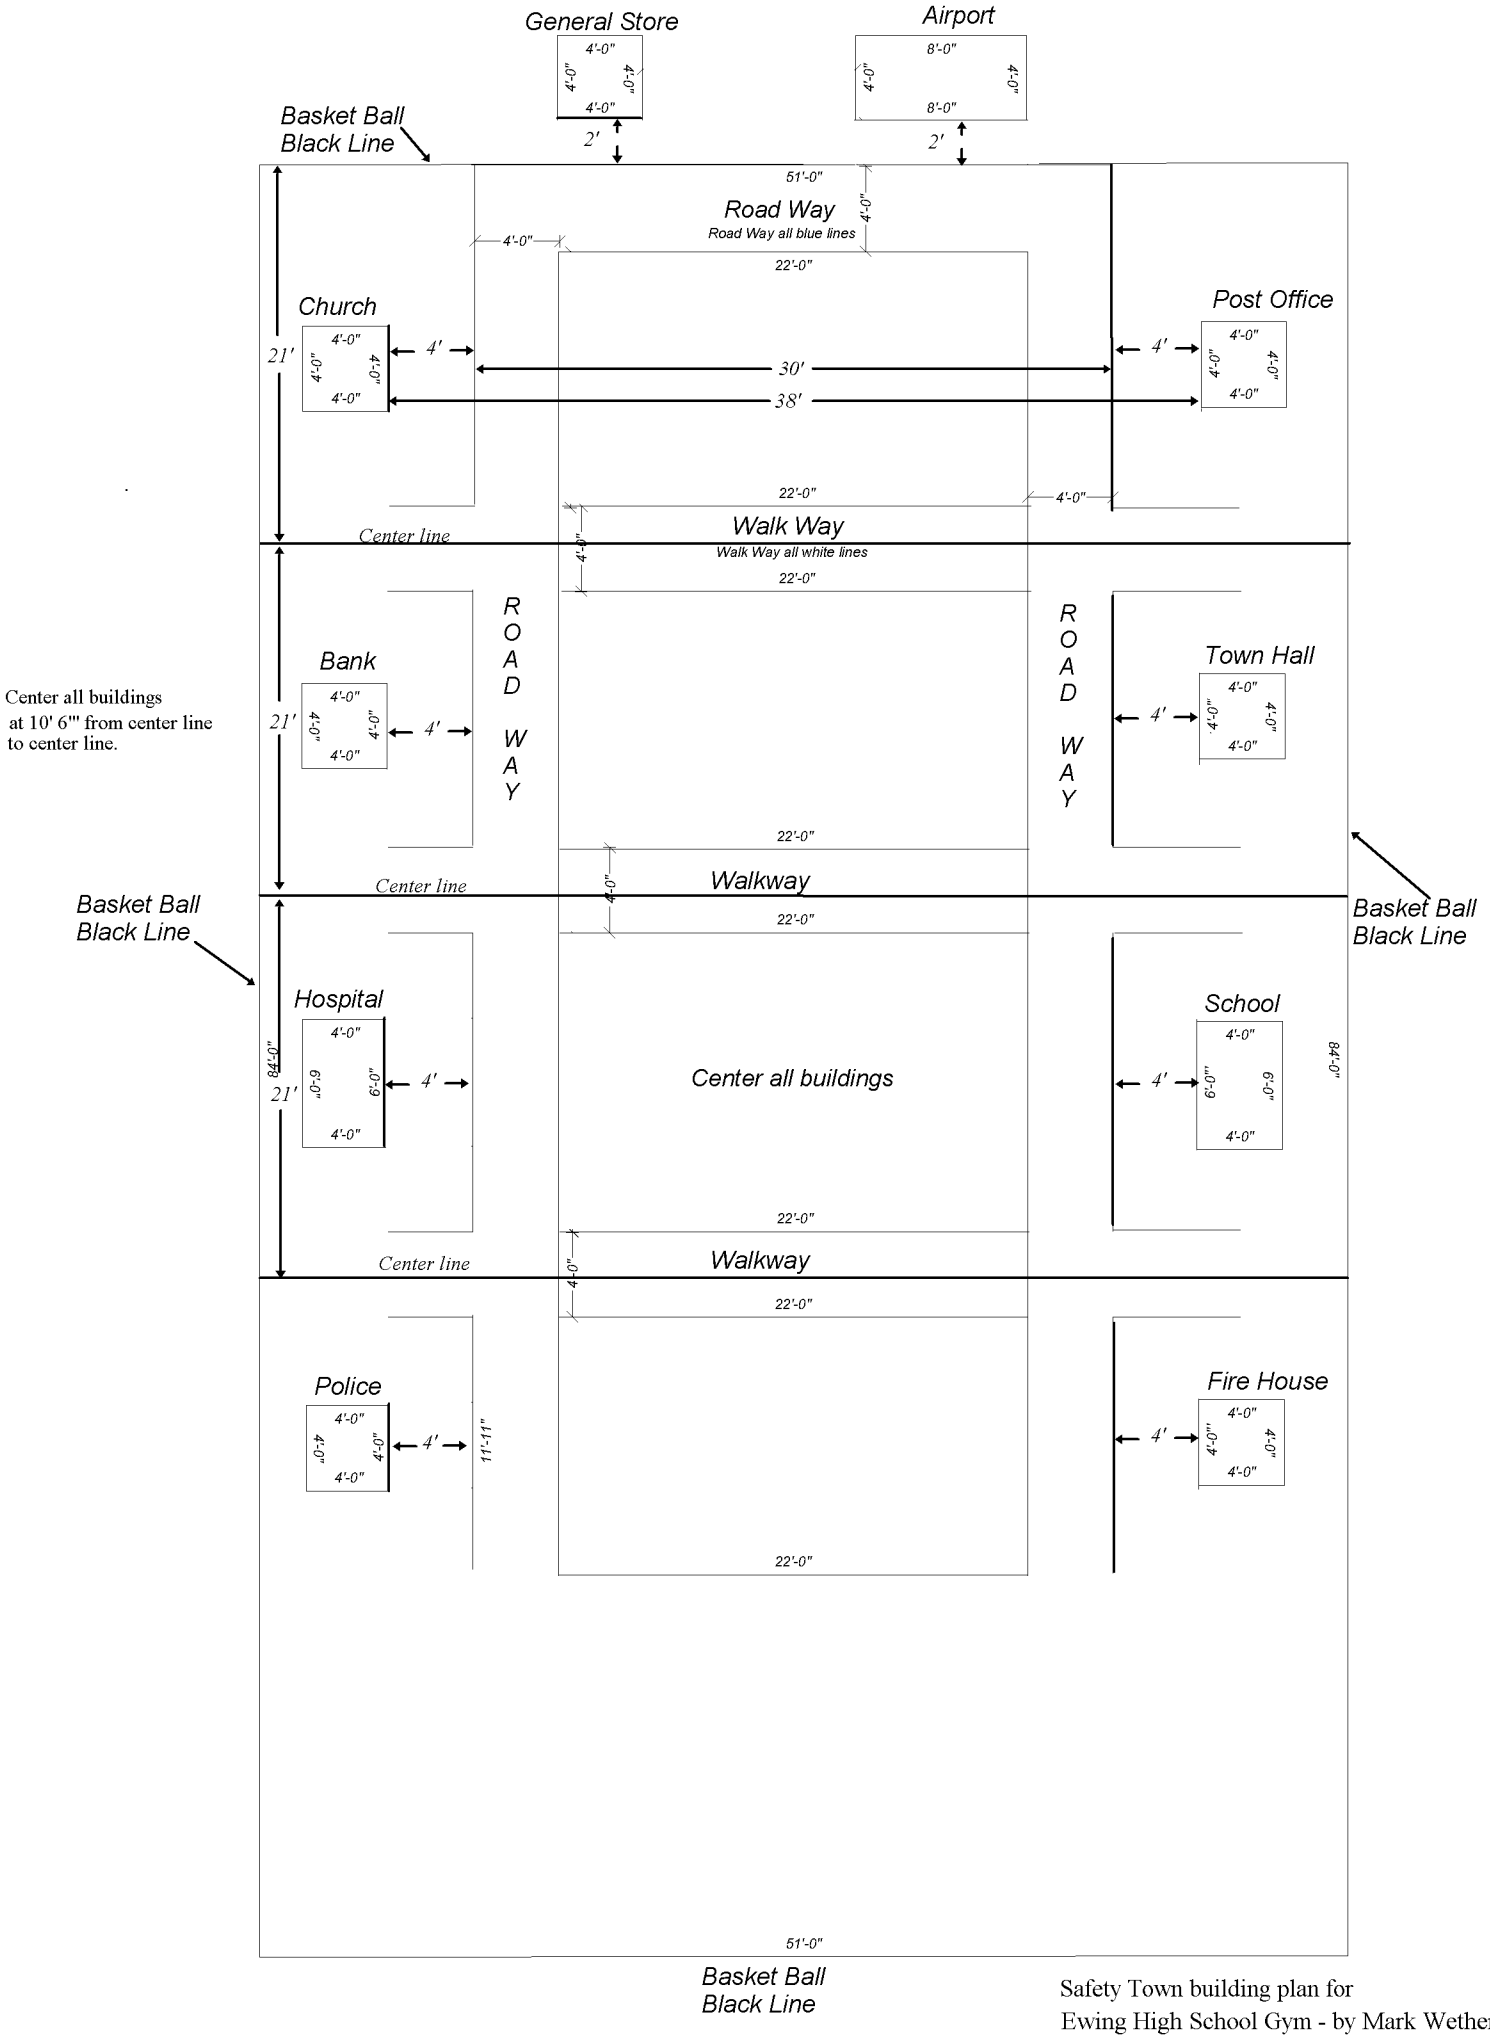

Safety Town building plan for
Ewing High School Gym - by Mark Wetherbee
Not to scale